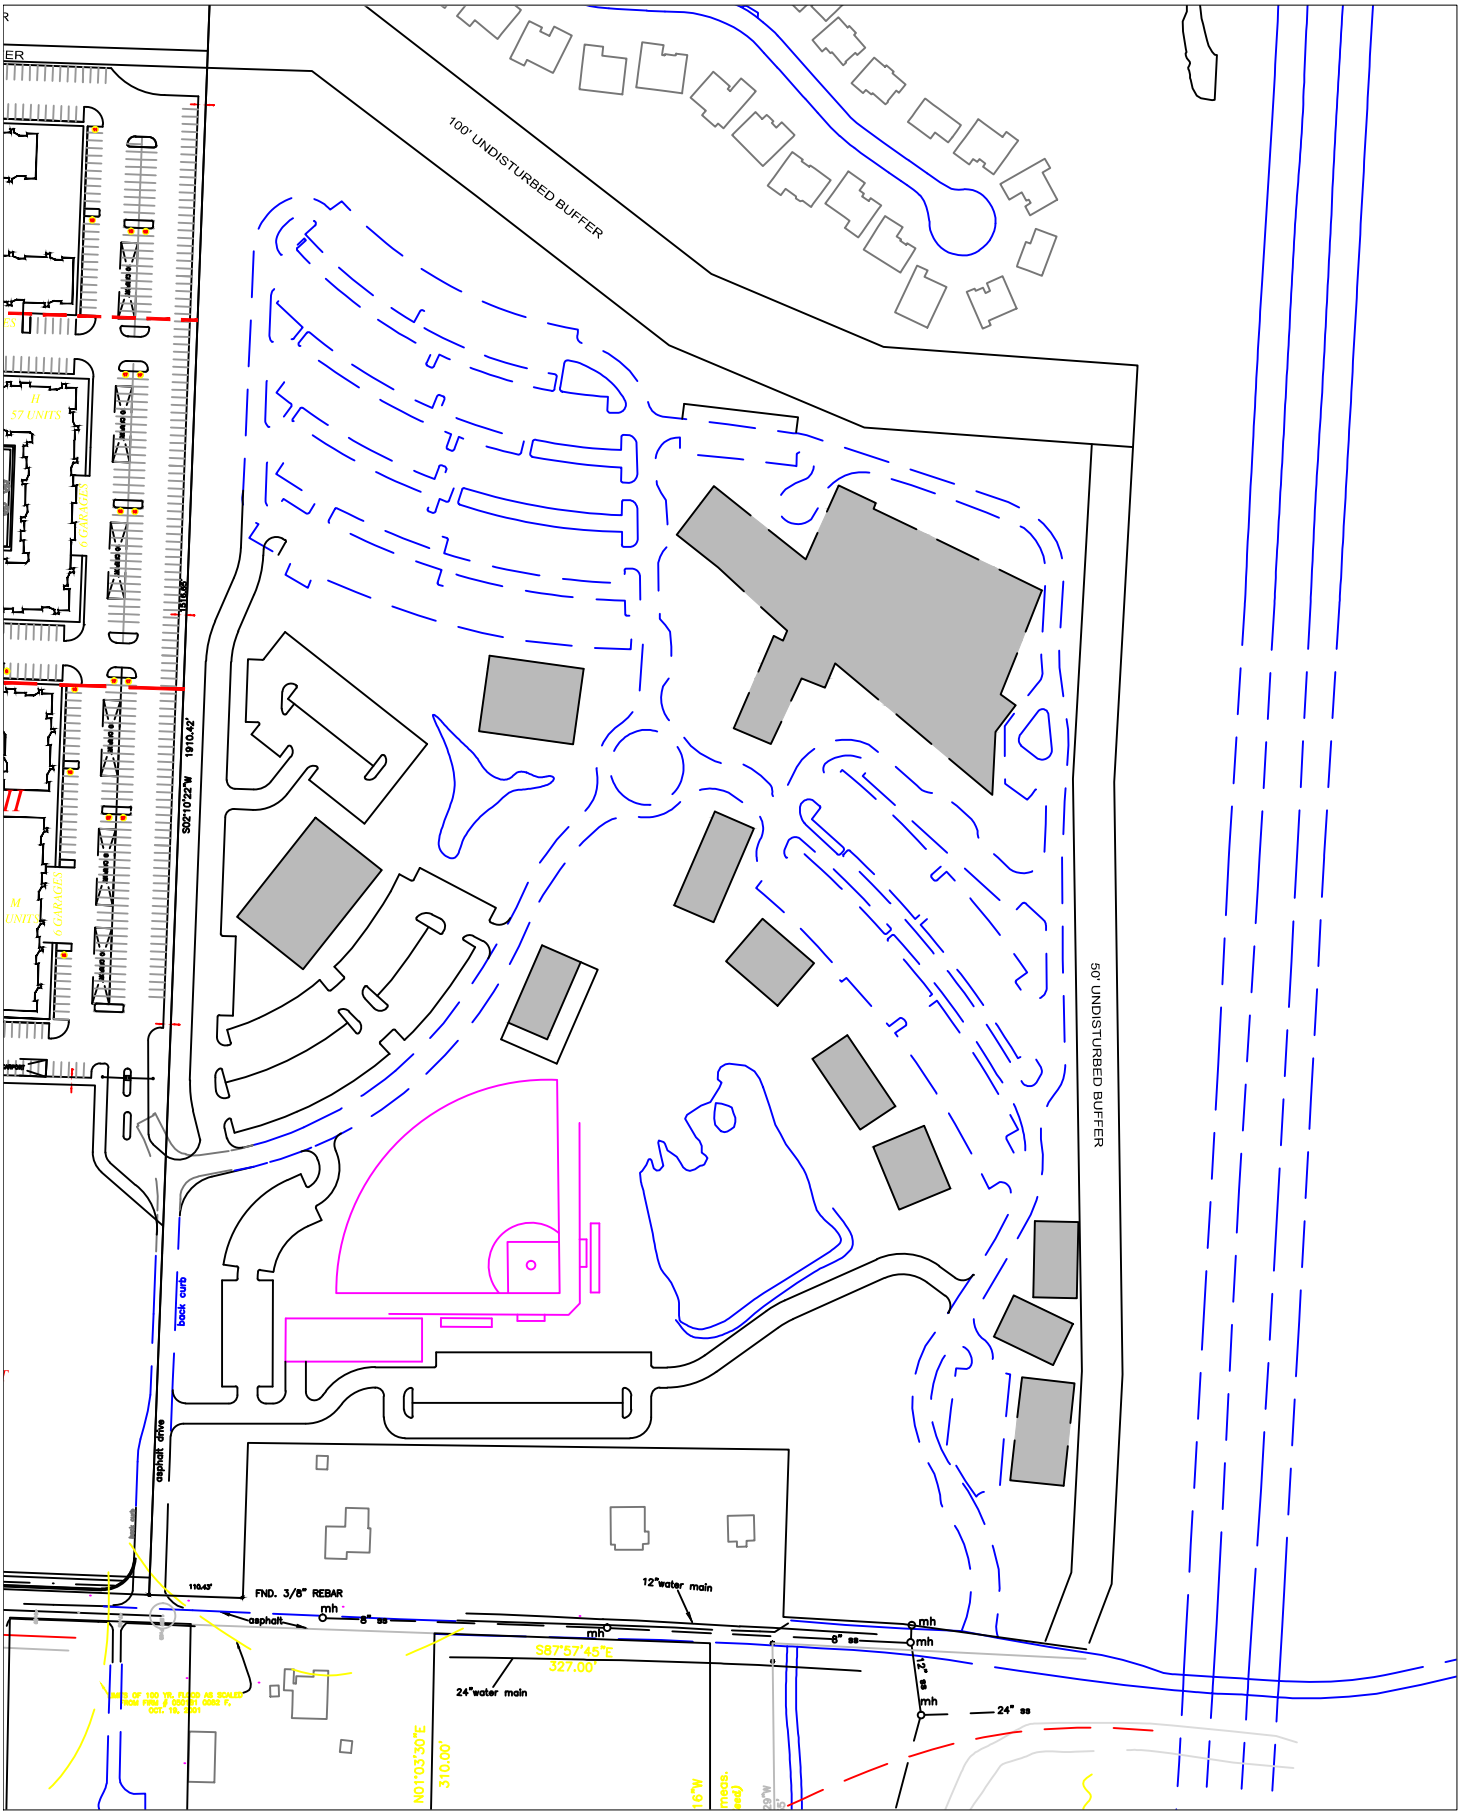

Z-6886-B ● EAST OF BOWMAN RD, NORTH & SOUTH OF 36TH ST ● POD

NORTH