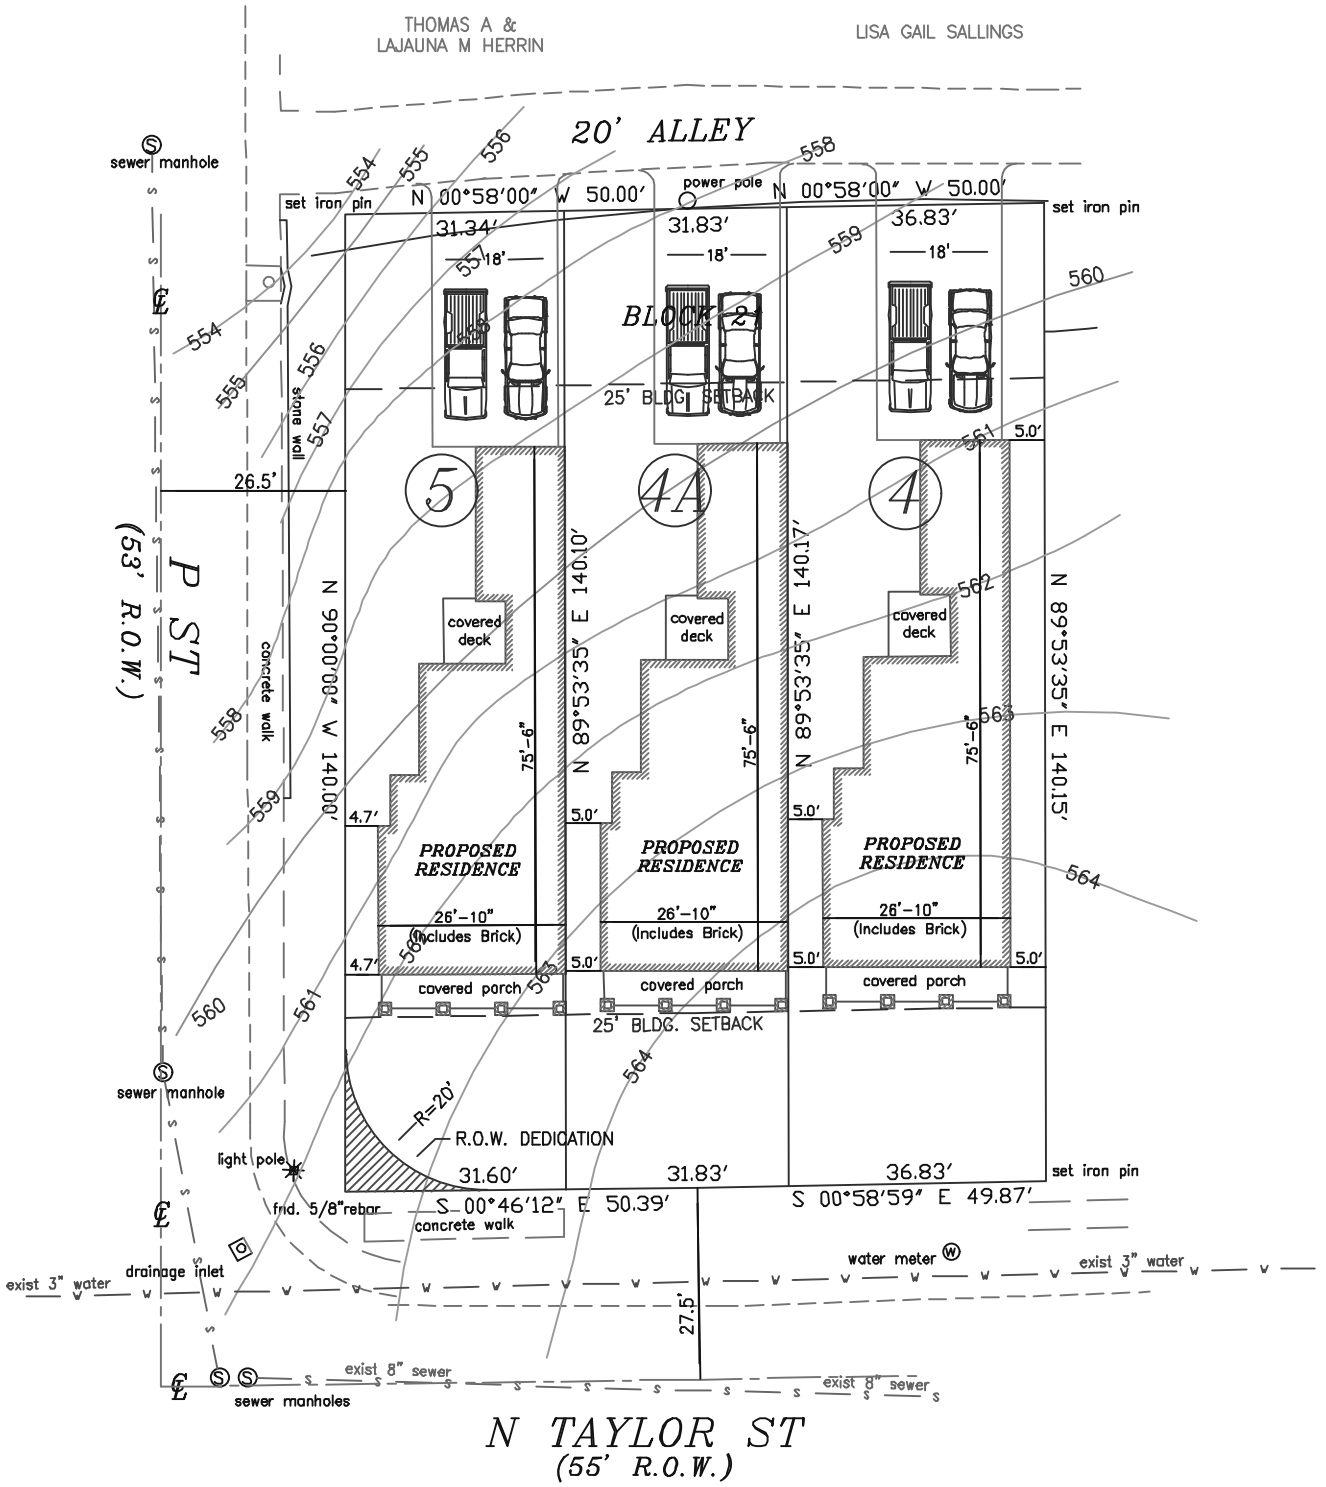

LOTS 4 & 5, BLOCK 21
MOUNTAIN PARK ADDITION

Sketch

City of Little Rock Planning & Development

Case No: Z-9525

Name: Woodland Park

Location: Blocks 20 Mountain Park Add./Along N. Polk & N. Taylor Streets, at Cantrell Road

Title: PRD

Sheet 1 of 2

N