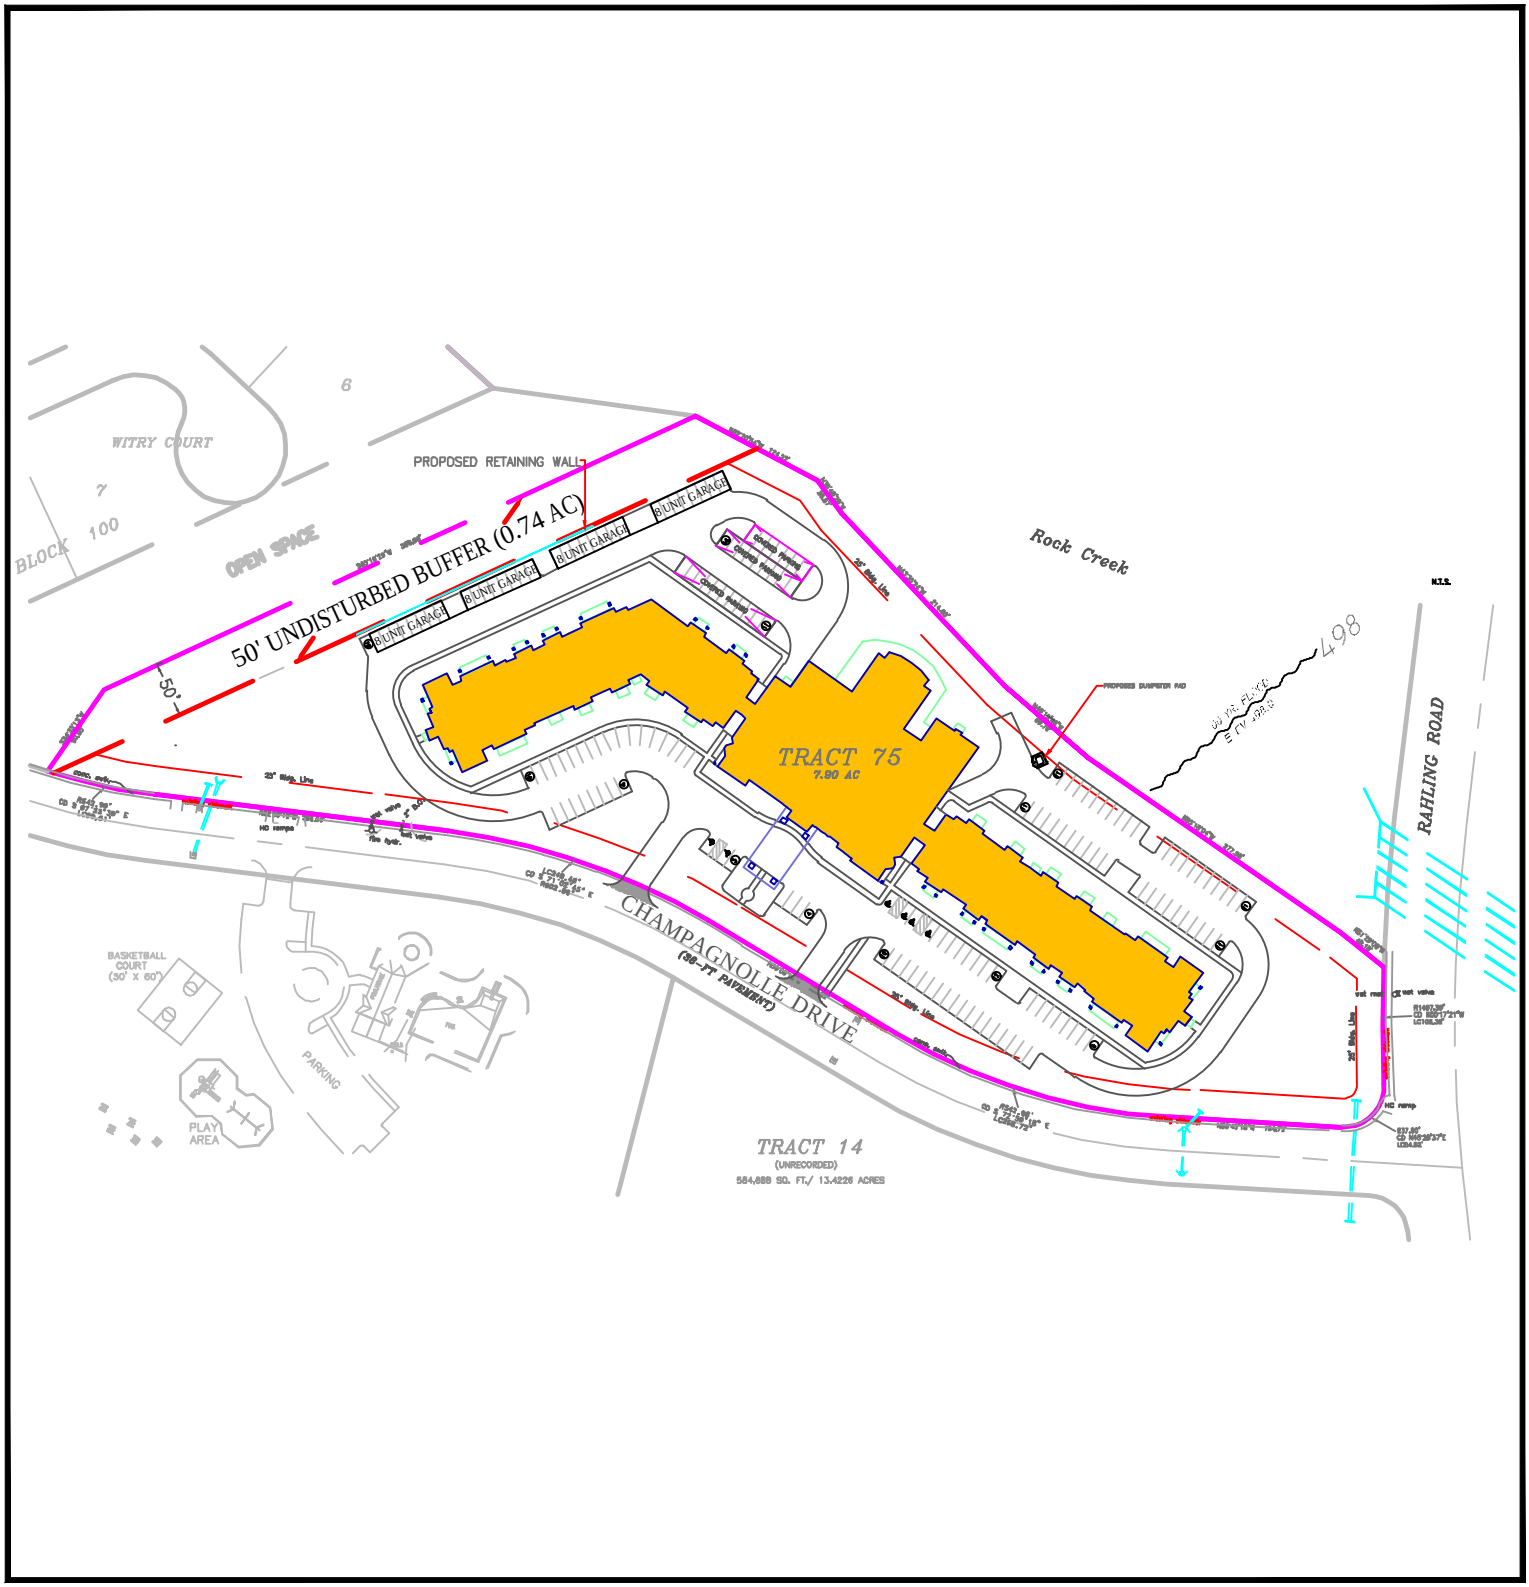

Sketch

City of Little Rock Planning & Development

Case No: **Z-5936-O**

Name: Chenal Valley Tract 75

Location: NWC of Champagnolle Boulevard and Rhling Road

Issue: PRD

N