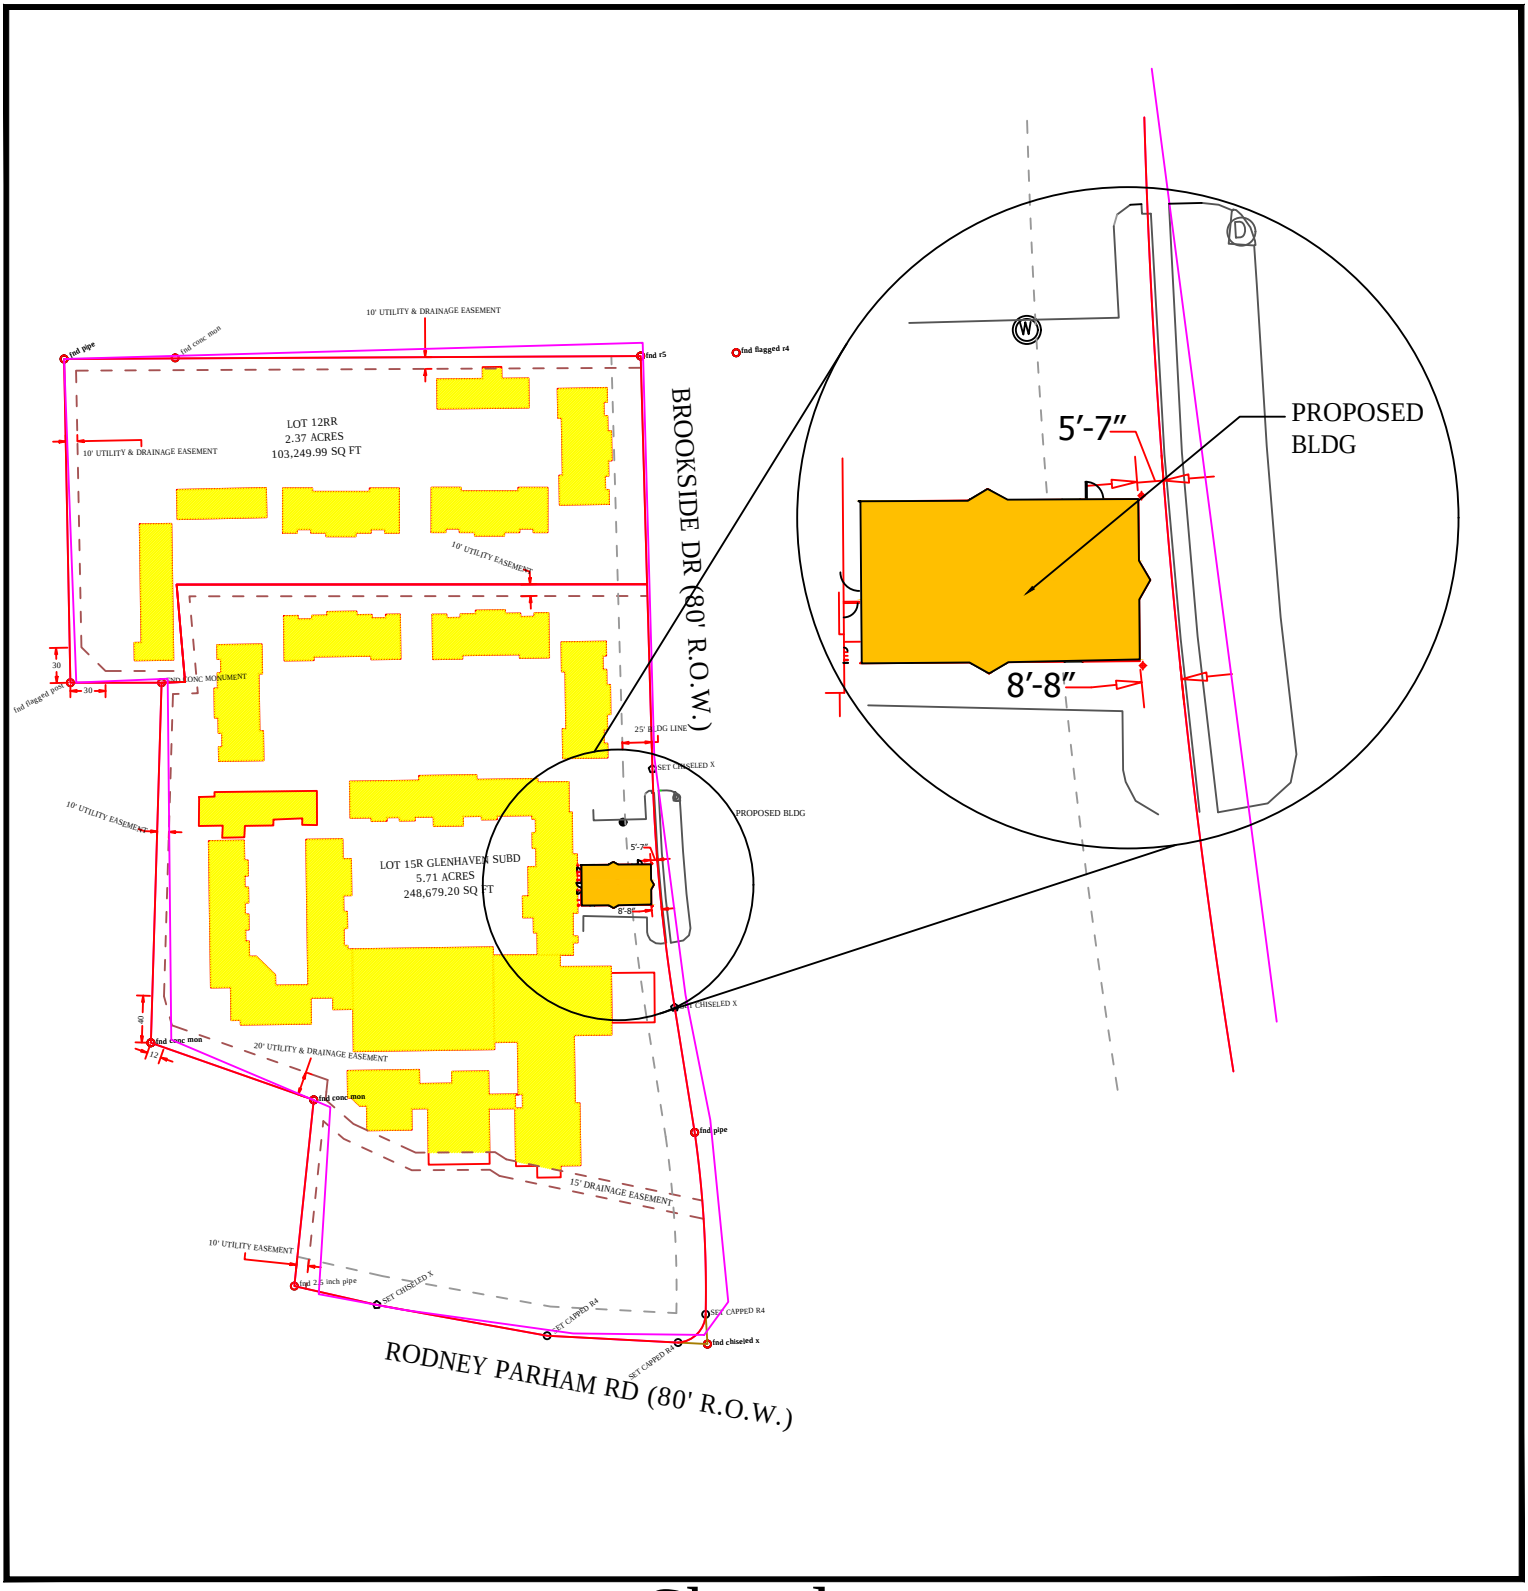

Sketch

City of Little Rock Planning & Development

Case No: **Z-7091-A**

Name: Presbyterian Village

Location: 510 Brookside Drive

Issue: Revised Short-form PD-R

N